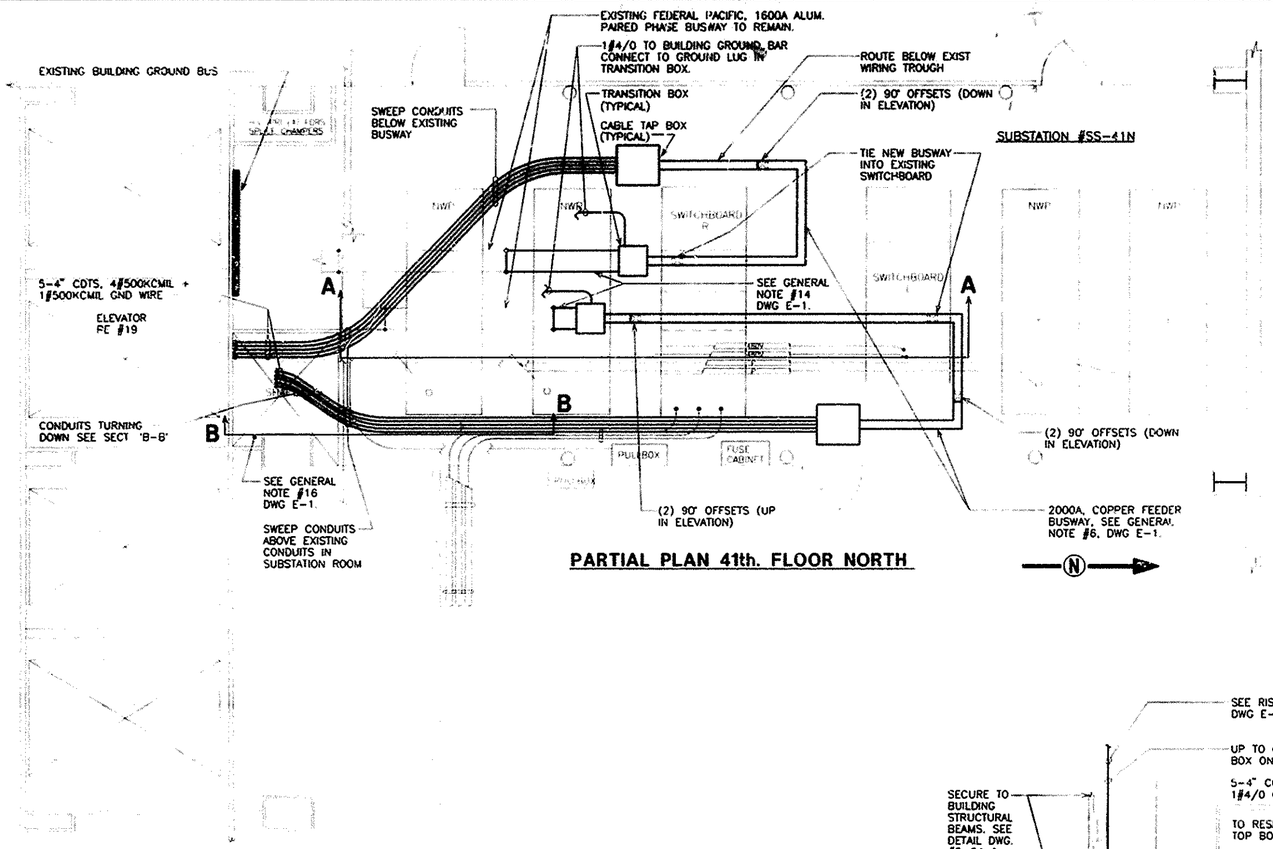

PARTIAL PLAN 41th. FLOOR NORTH

NOTES:

1. SEE DRAWING E-1 FOR BUSWAY SCHEDULE & GENERAL NOTES.
2. TRANSFORMERS & SWITCHBOARDS WILL BE LIVE DURING INSTALLATION.

(SUBSTATION SS-41N)

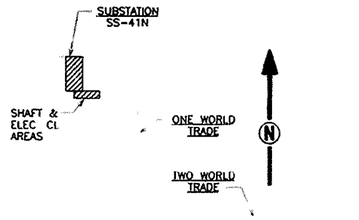

WORK AREA KEY PLAN

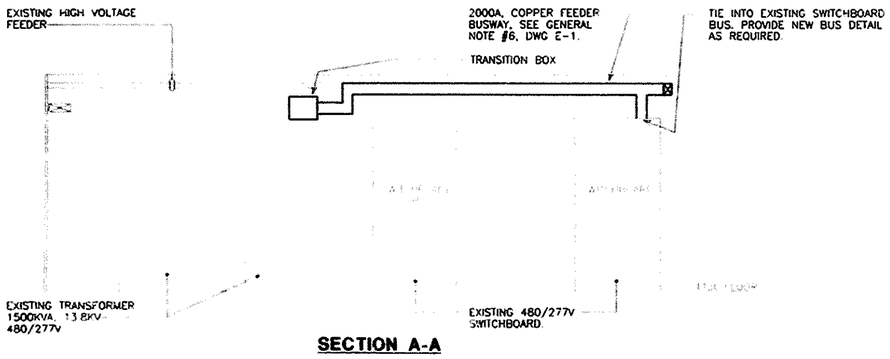

SECTION A-A

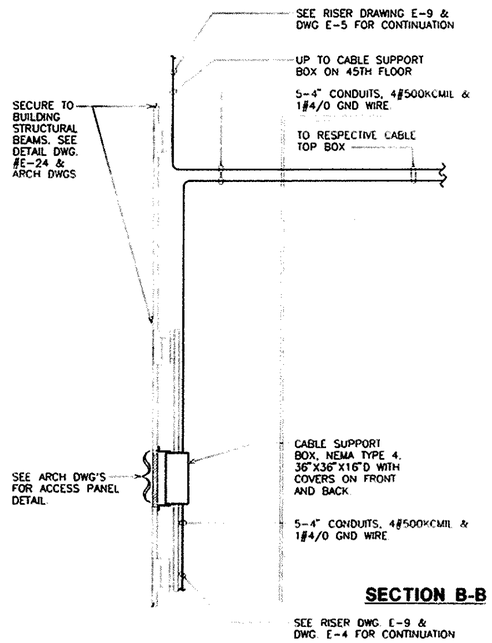

SECTION B-B

Sheet 20 of 41

THE PORT AUTHORITY OF NY & NJ

Engineering Program Manager

EDWARDS AND ZUCK, P.C.
CONSULTING ENGINEERS
330 West 42nd Street, New York, NY 10036
212-736-3400

© 1992 Edwards and Zuck,P.C.

STATE OF NEW YORK — FRANCIS J. LOREY — No. 55111 — LICENSED PROFESSIONAL ENGINEER

No.	Date	Revision	Approved
1	3/15/01	Drawings of Record	

Engineering Department
Design Divisions

~~The World Trade Center Electrical/HVAC Upgrade Program~~

Title
LOW VOLTAGE DISTRIBUTION

ONE WTC

ELECTRICAL

41ST FLOOR

NORTH SIDE

BUS & RISER CABLE LAYOUT (SUBSTATION SS-41N)

This drawing subject to conditions in contract. All inventions, ideas, designs and methods herein are reserved to Port Authority and may not be used without its written consent.

CJ/CADD	MW/CADD	FJL
Designed by	Drawn by	Checked by

Date 10/4/93 Scale 1/4" = 1'-0"

Contract Number WTC-804.041 Drawing Number E-3

FILE NAME PA1EE-07

PA-SHT REV 6